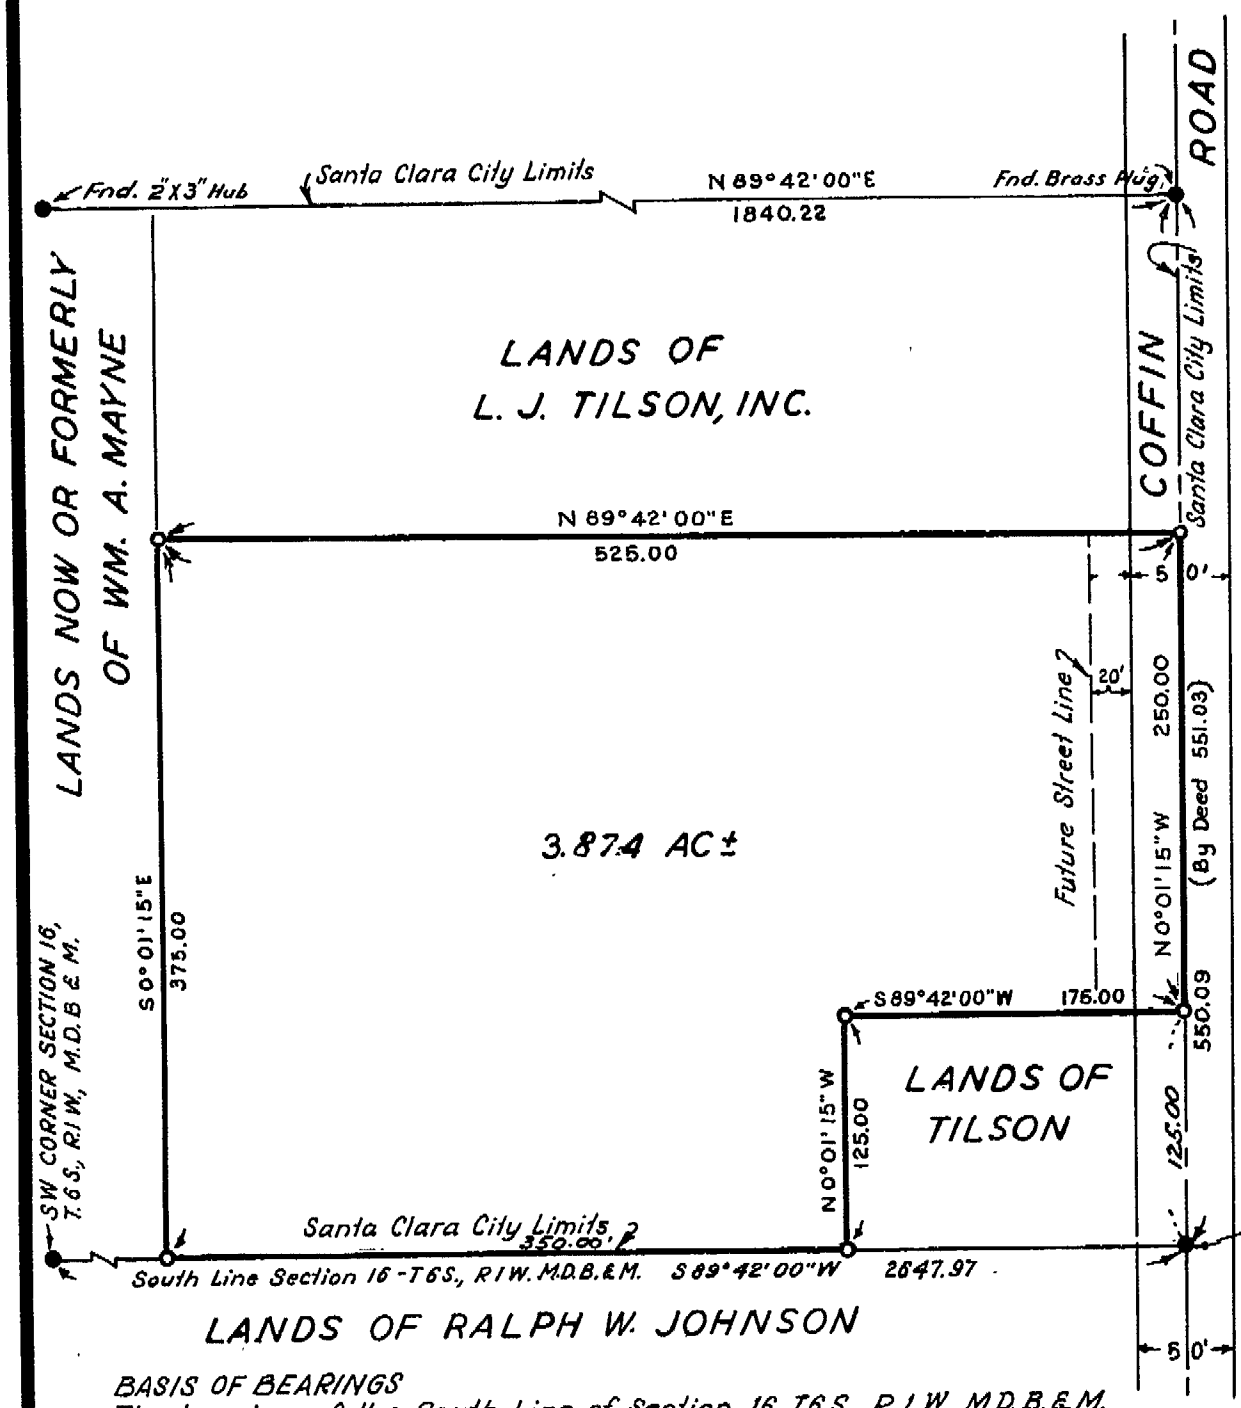

BASIS OF BEARINGS
The bearing of the South Line of Section 16, T.6 S., R.1 W, M.D.B.&M. as used in the deed from N. Parken Jopling to City Title Insurance Company recorded in Book 3155, Official Records at page 635, Santa Clara County Records, is used as the basis of bearings for this survey.

PLANNING COMMISSION'S CERTIFICATE
Approved by the City of Santa Clara Planning Commission in accordance with the requirements of law in a duly authorized meeting held February 8, 1956.

By G. S. Millard
Secretary

I hereby certify this to be a true and correct map of a survey made under my supervision in December, 1955, for Lionel J. Tilson, County of Santa Clara, California.

Edward S. Stafford
Registered Civil Engineer No 688

This map has been examined in compliance with the provisions of Section 8766 of the Business and Professions Code and found satisfactory.
LEONARD BUSHNELL, County Engineer

By
Deputy

1191493
Filed at the request of Edward S. Stafford at 17 mins. past 3 o'clock P.M. on the 21st day of MARCH 1955, and recorded in Book 67 of Maps, Page 42, Santa Clara County Records.
SYL C. TULLY, County Recorder
$5.00
By: Donald W Swanson
Deputy

CITY ENGINEER'S CERTIFICATE
Checked and approved Feb. 9, 1956.
EDGAR C. SCHOTT, City Engineer
City of Santa Clara

By Edgar C. Schott

RECORD OF SURVEY
OF THE
W. A. MAYNE PROPERTY
LOCATED ON COFFIN ROAD

IN THE CITY OF SANTA CLARA
SANTA CLARA COUNTY, CALIFORNIA

SCALE: 1"=100'

Don Reinoehl
Consulting Engineer
SAN JOSE

DECEMBER, 1955

42

A

BK. 75 pgs. 29-30
Job No 5006